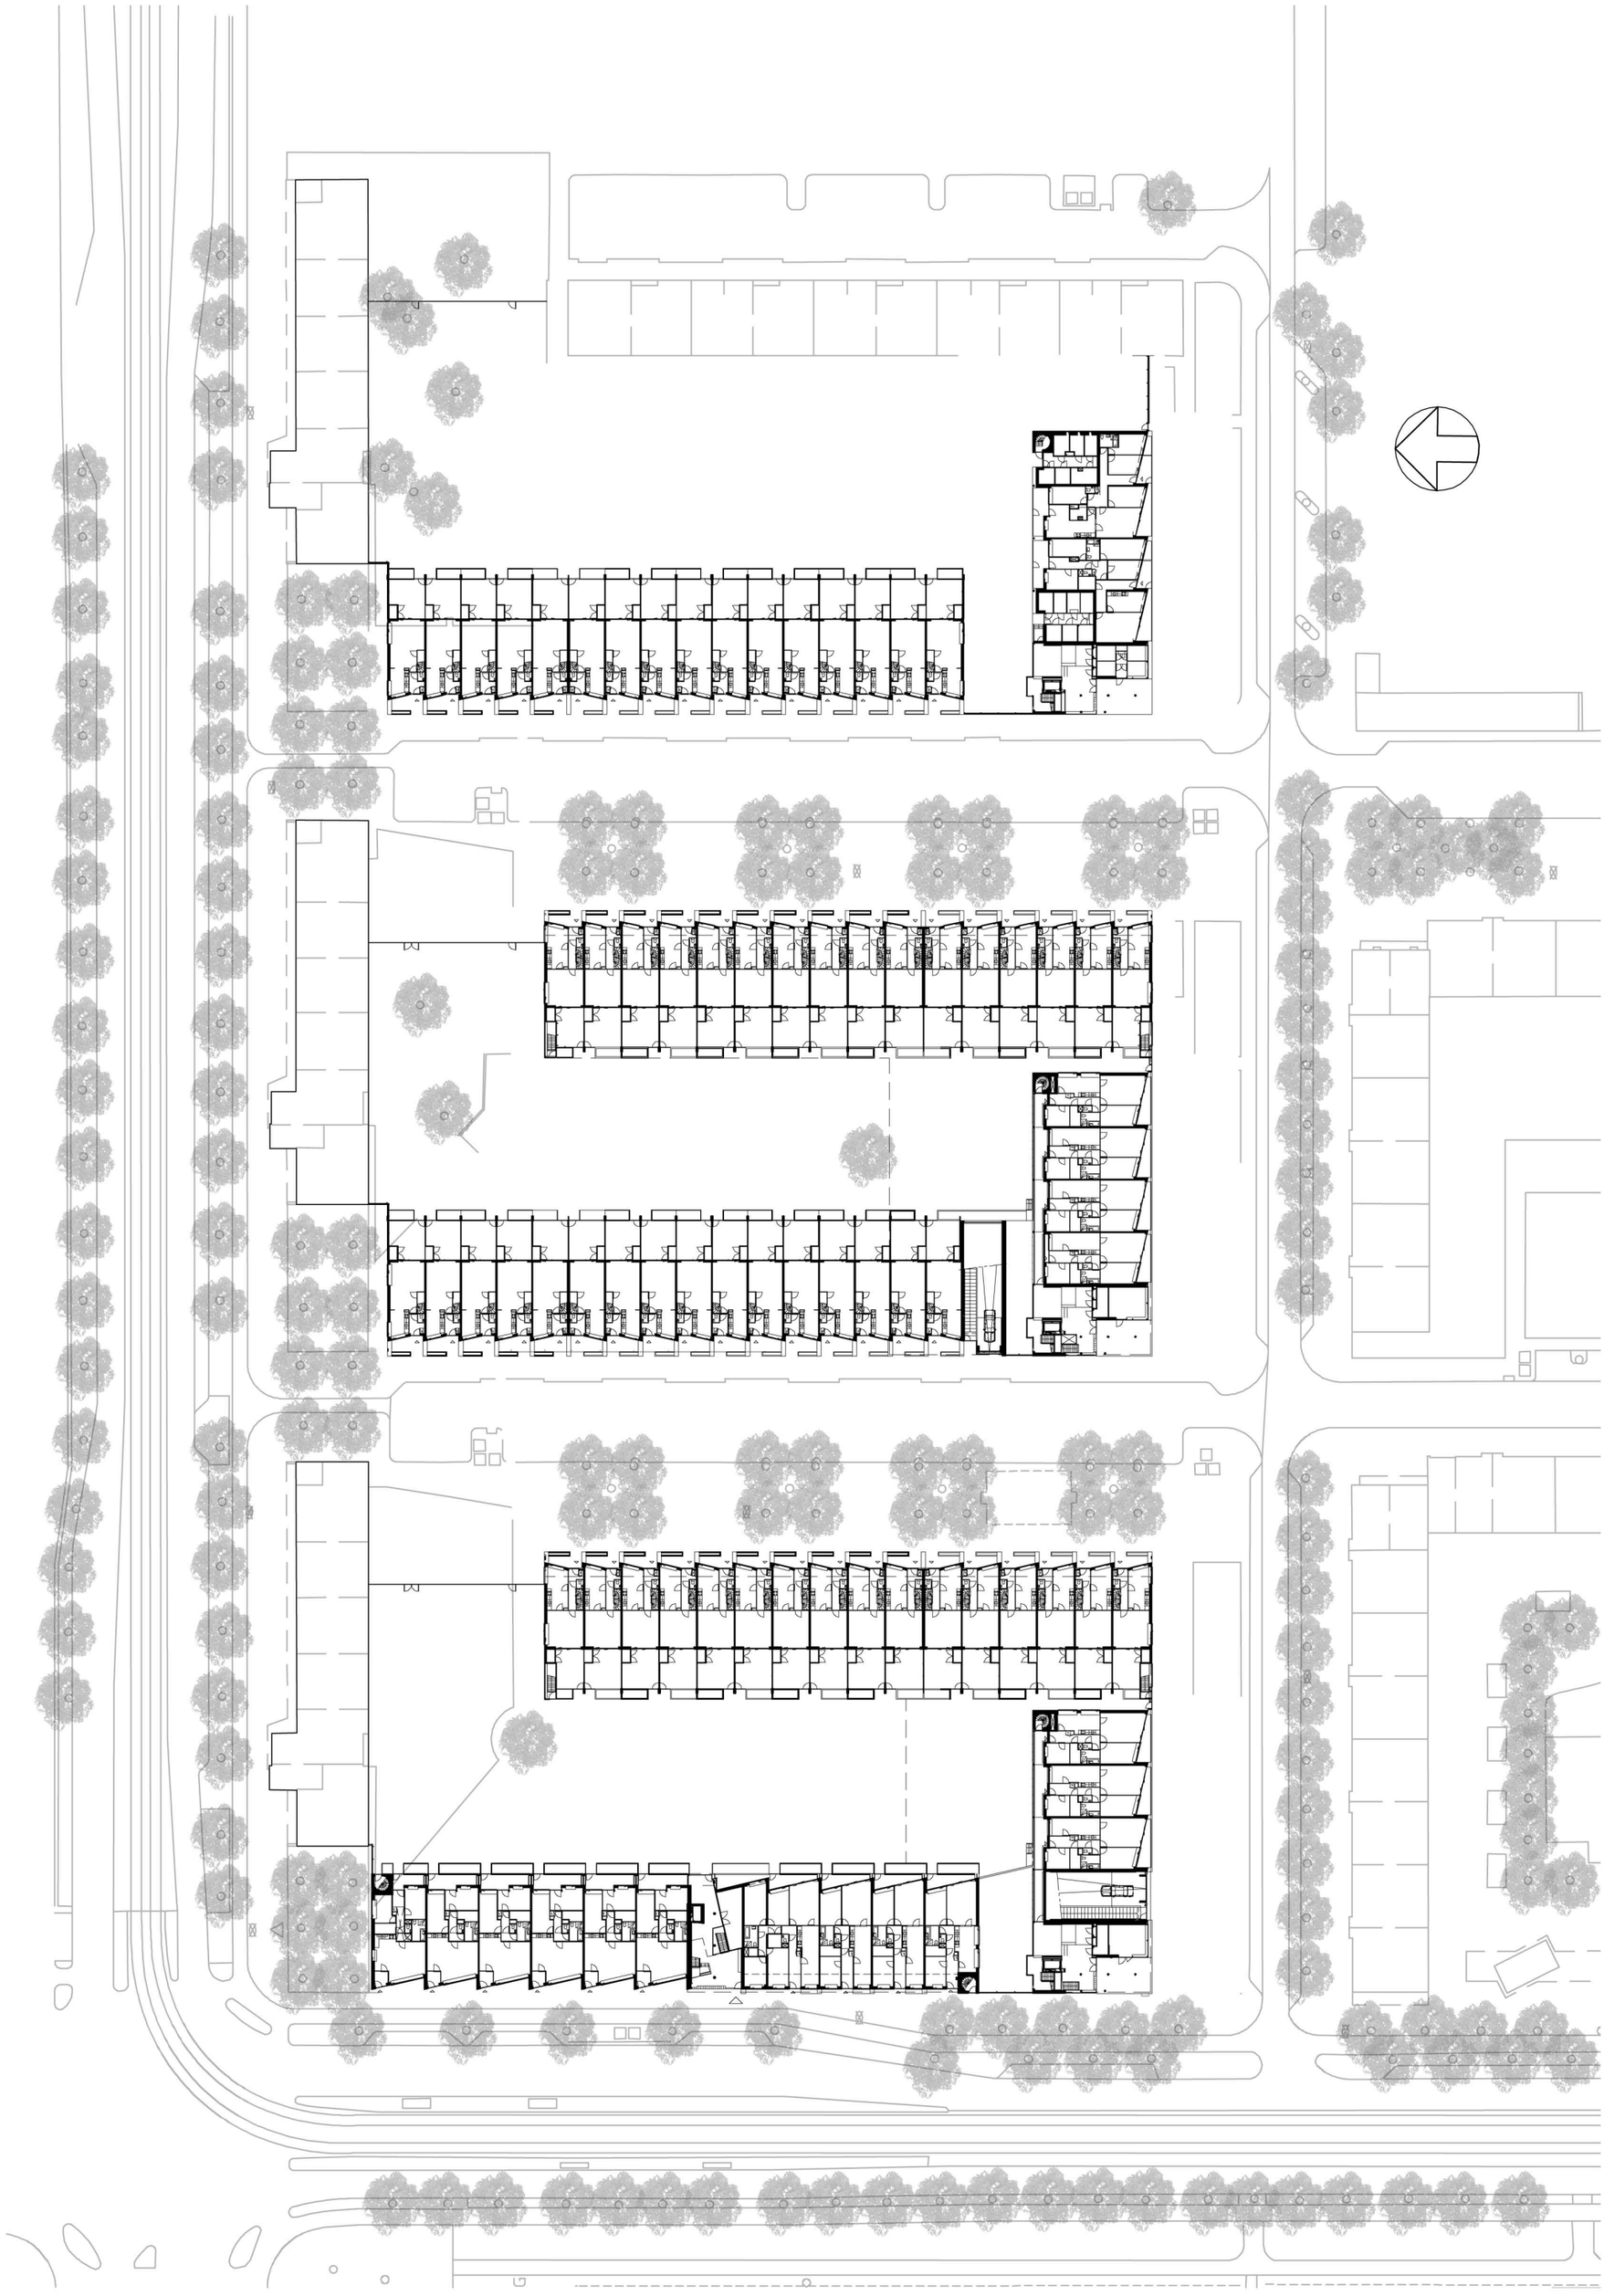

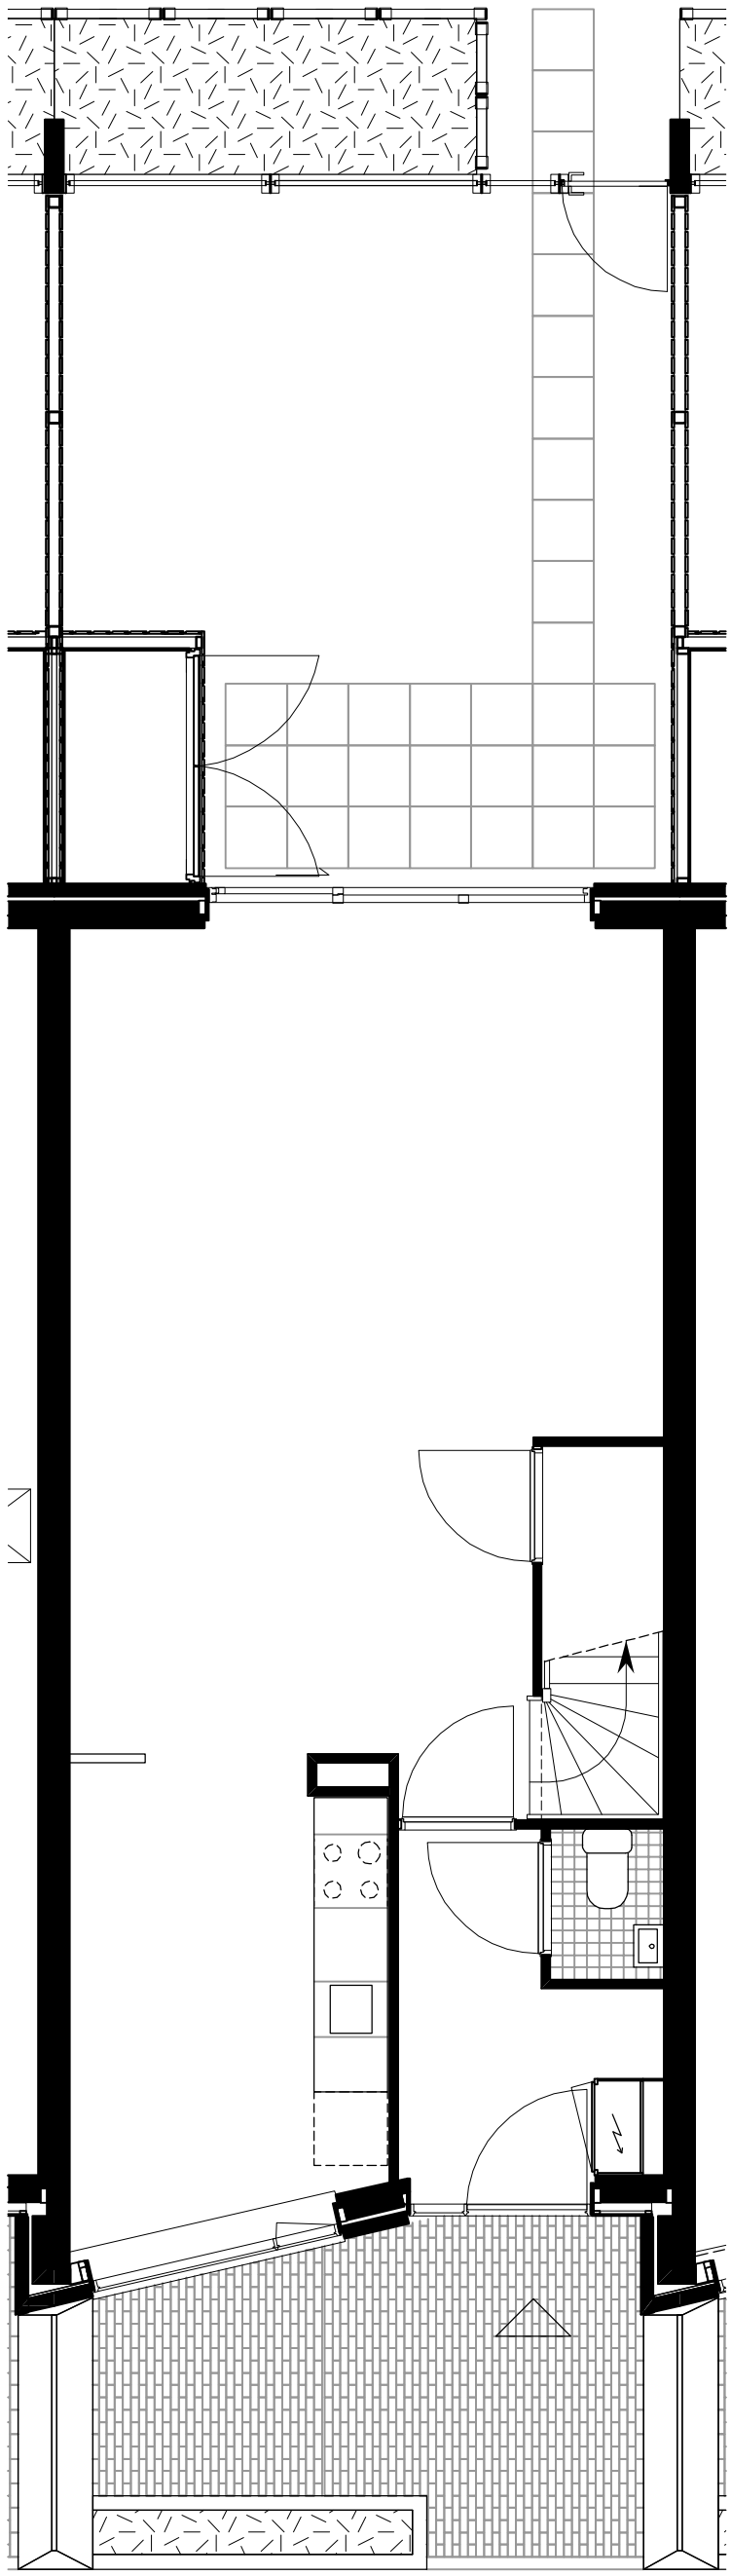
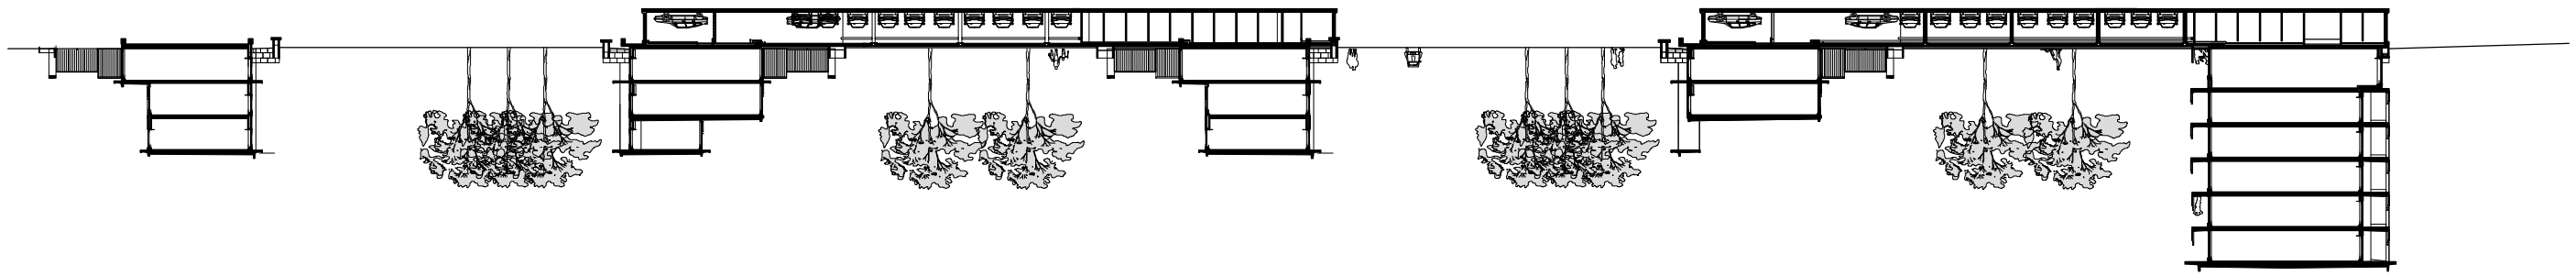
woning B1-1